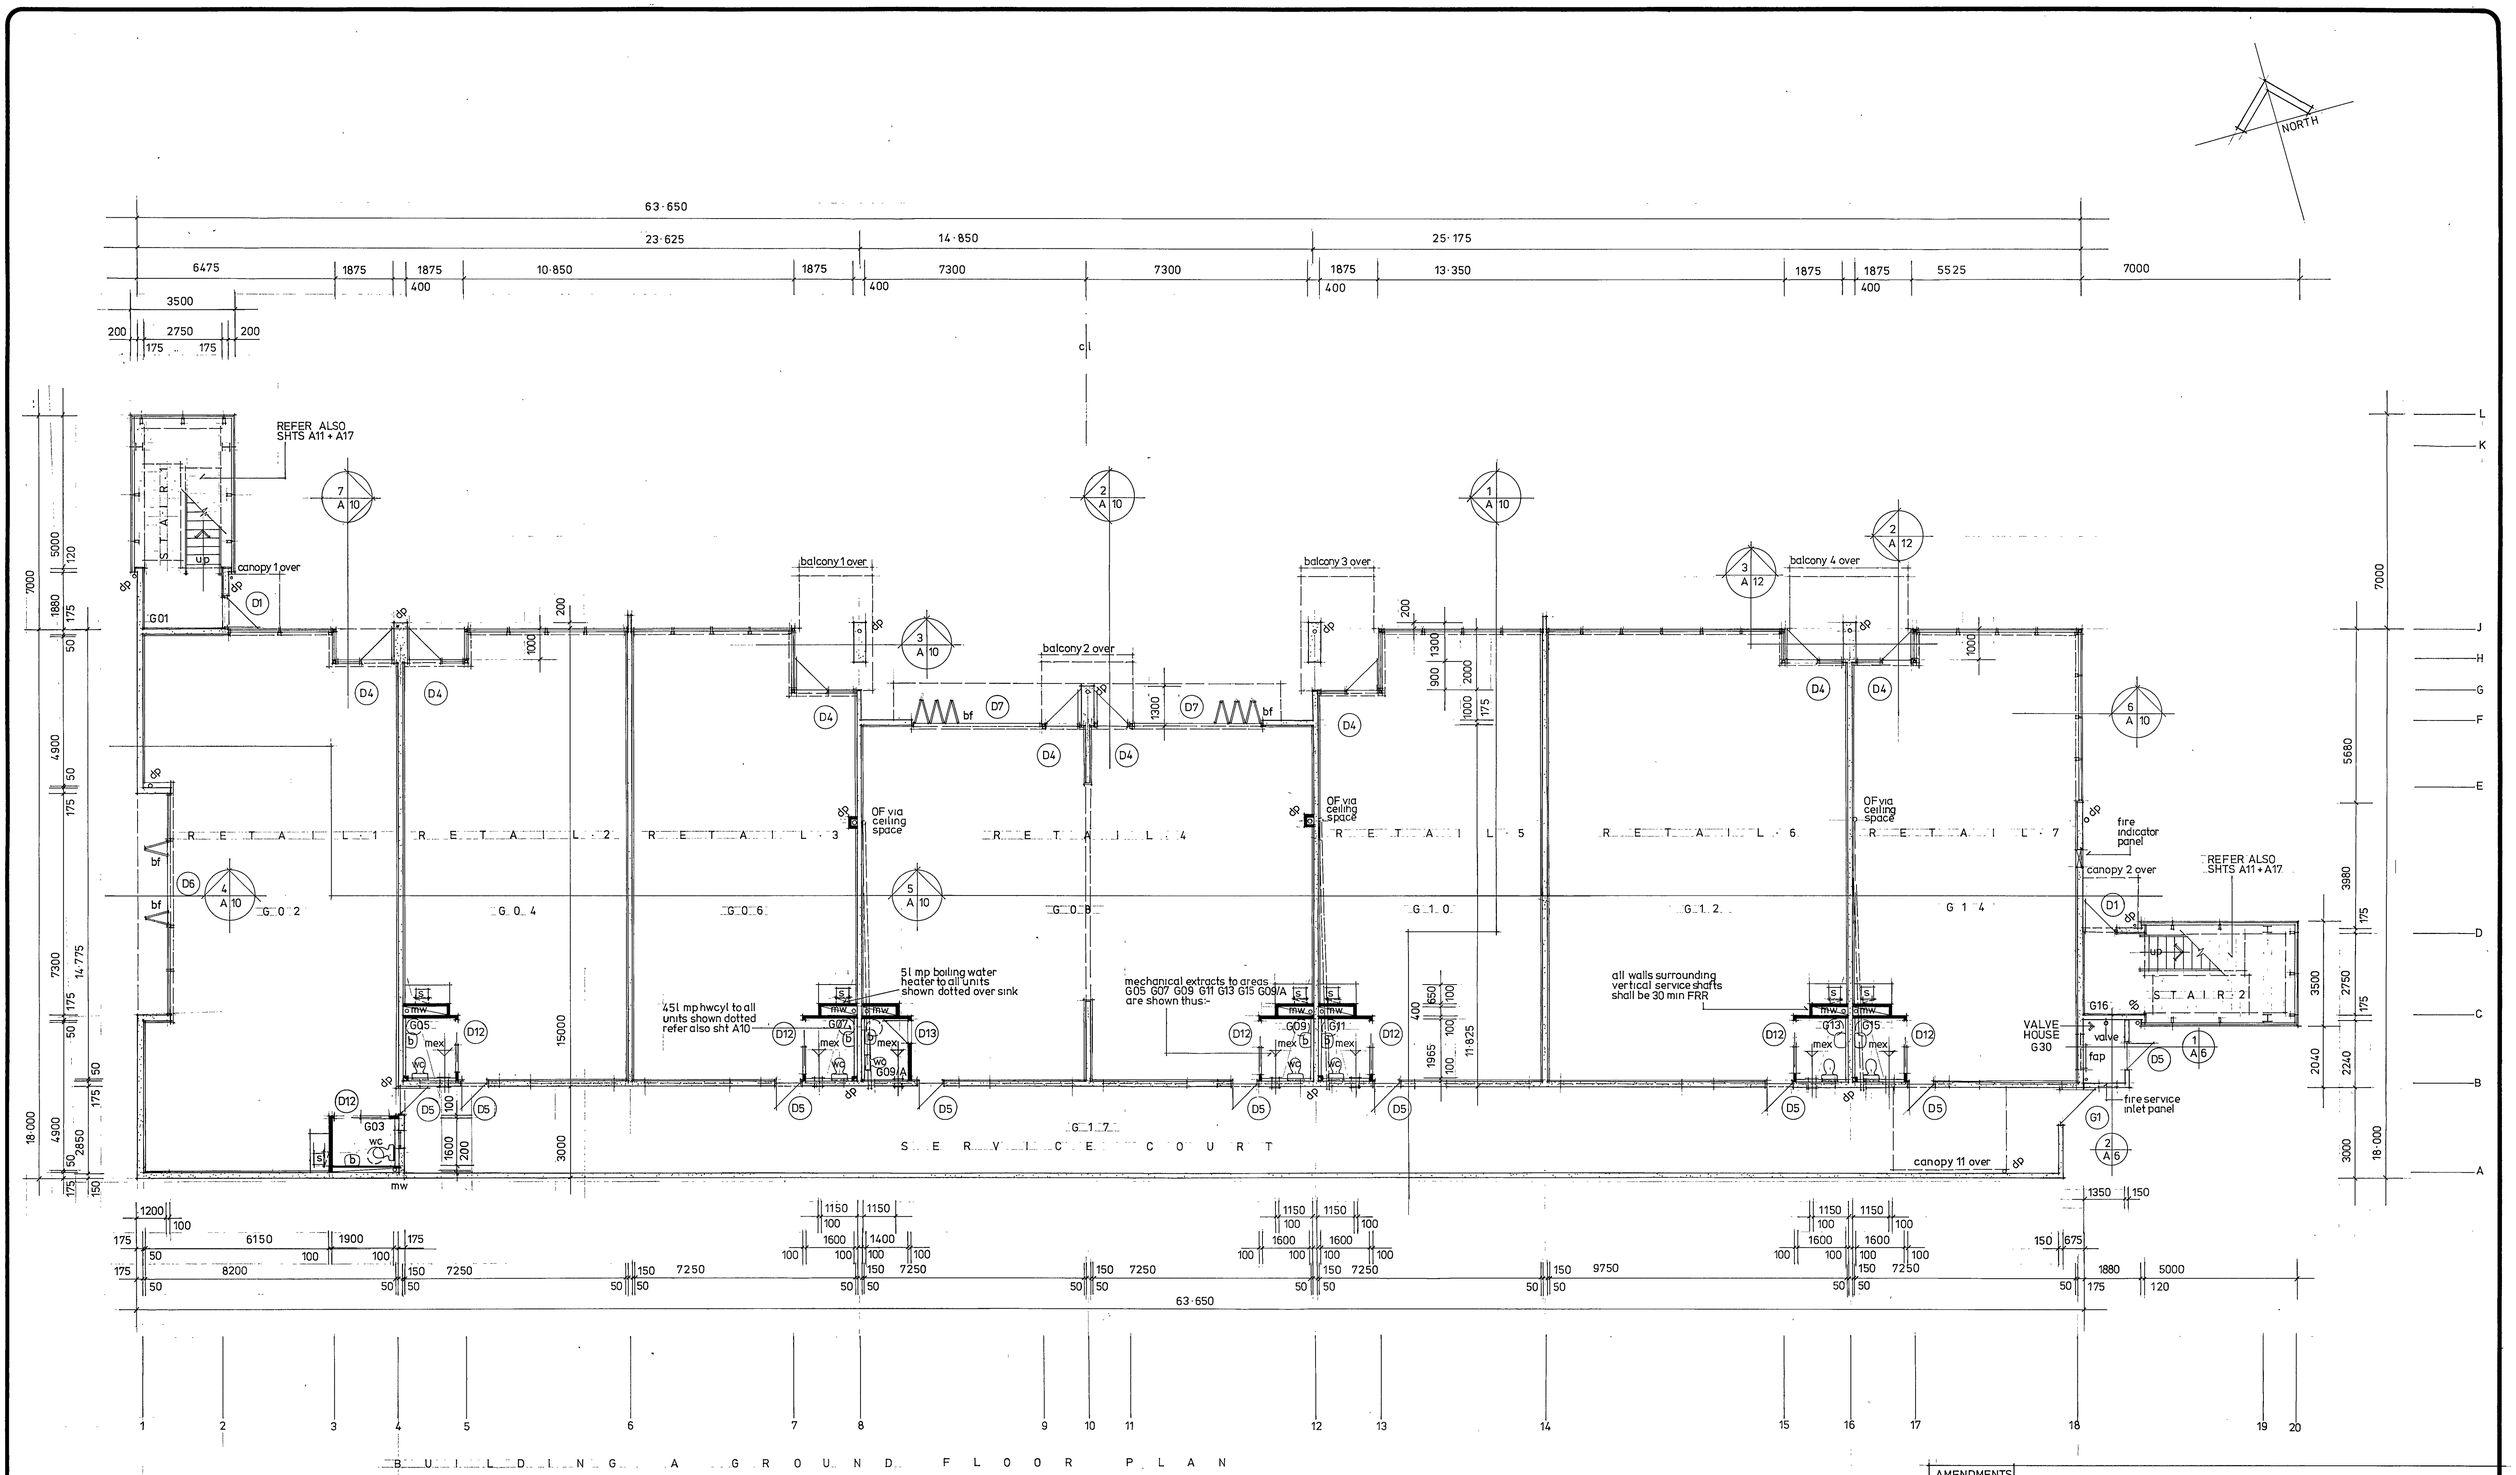

AMENDMENTS	
19·5·05	all doors D4 swing outwards
19·5·05	mechanical extracts added
8·7·05	add wc - area G09/A alter wc - area G03
10·8·05	canopies 6·7·8·9·10 removed

ARCHITECTS

DAVID ALLEN ASSOCIATES

DEVELOPMENT HUMPHREYS DRIVE

FLOOR PLAN

SHEET A2

DRAWN	CHECKED	SCALES	SERIES OF
TRACED	DATE APRIL 05	1 · 100	REF 2/2179