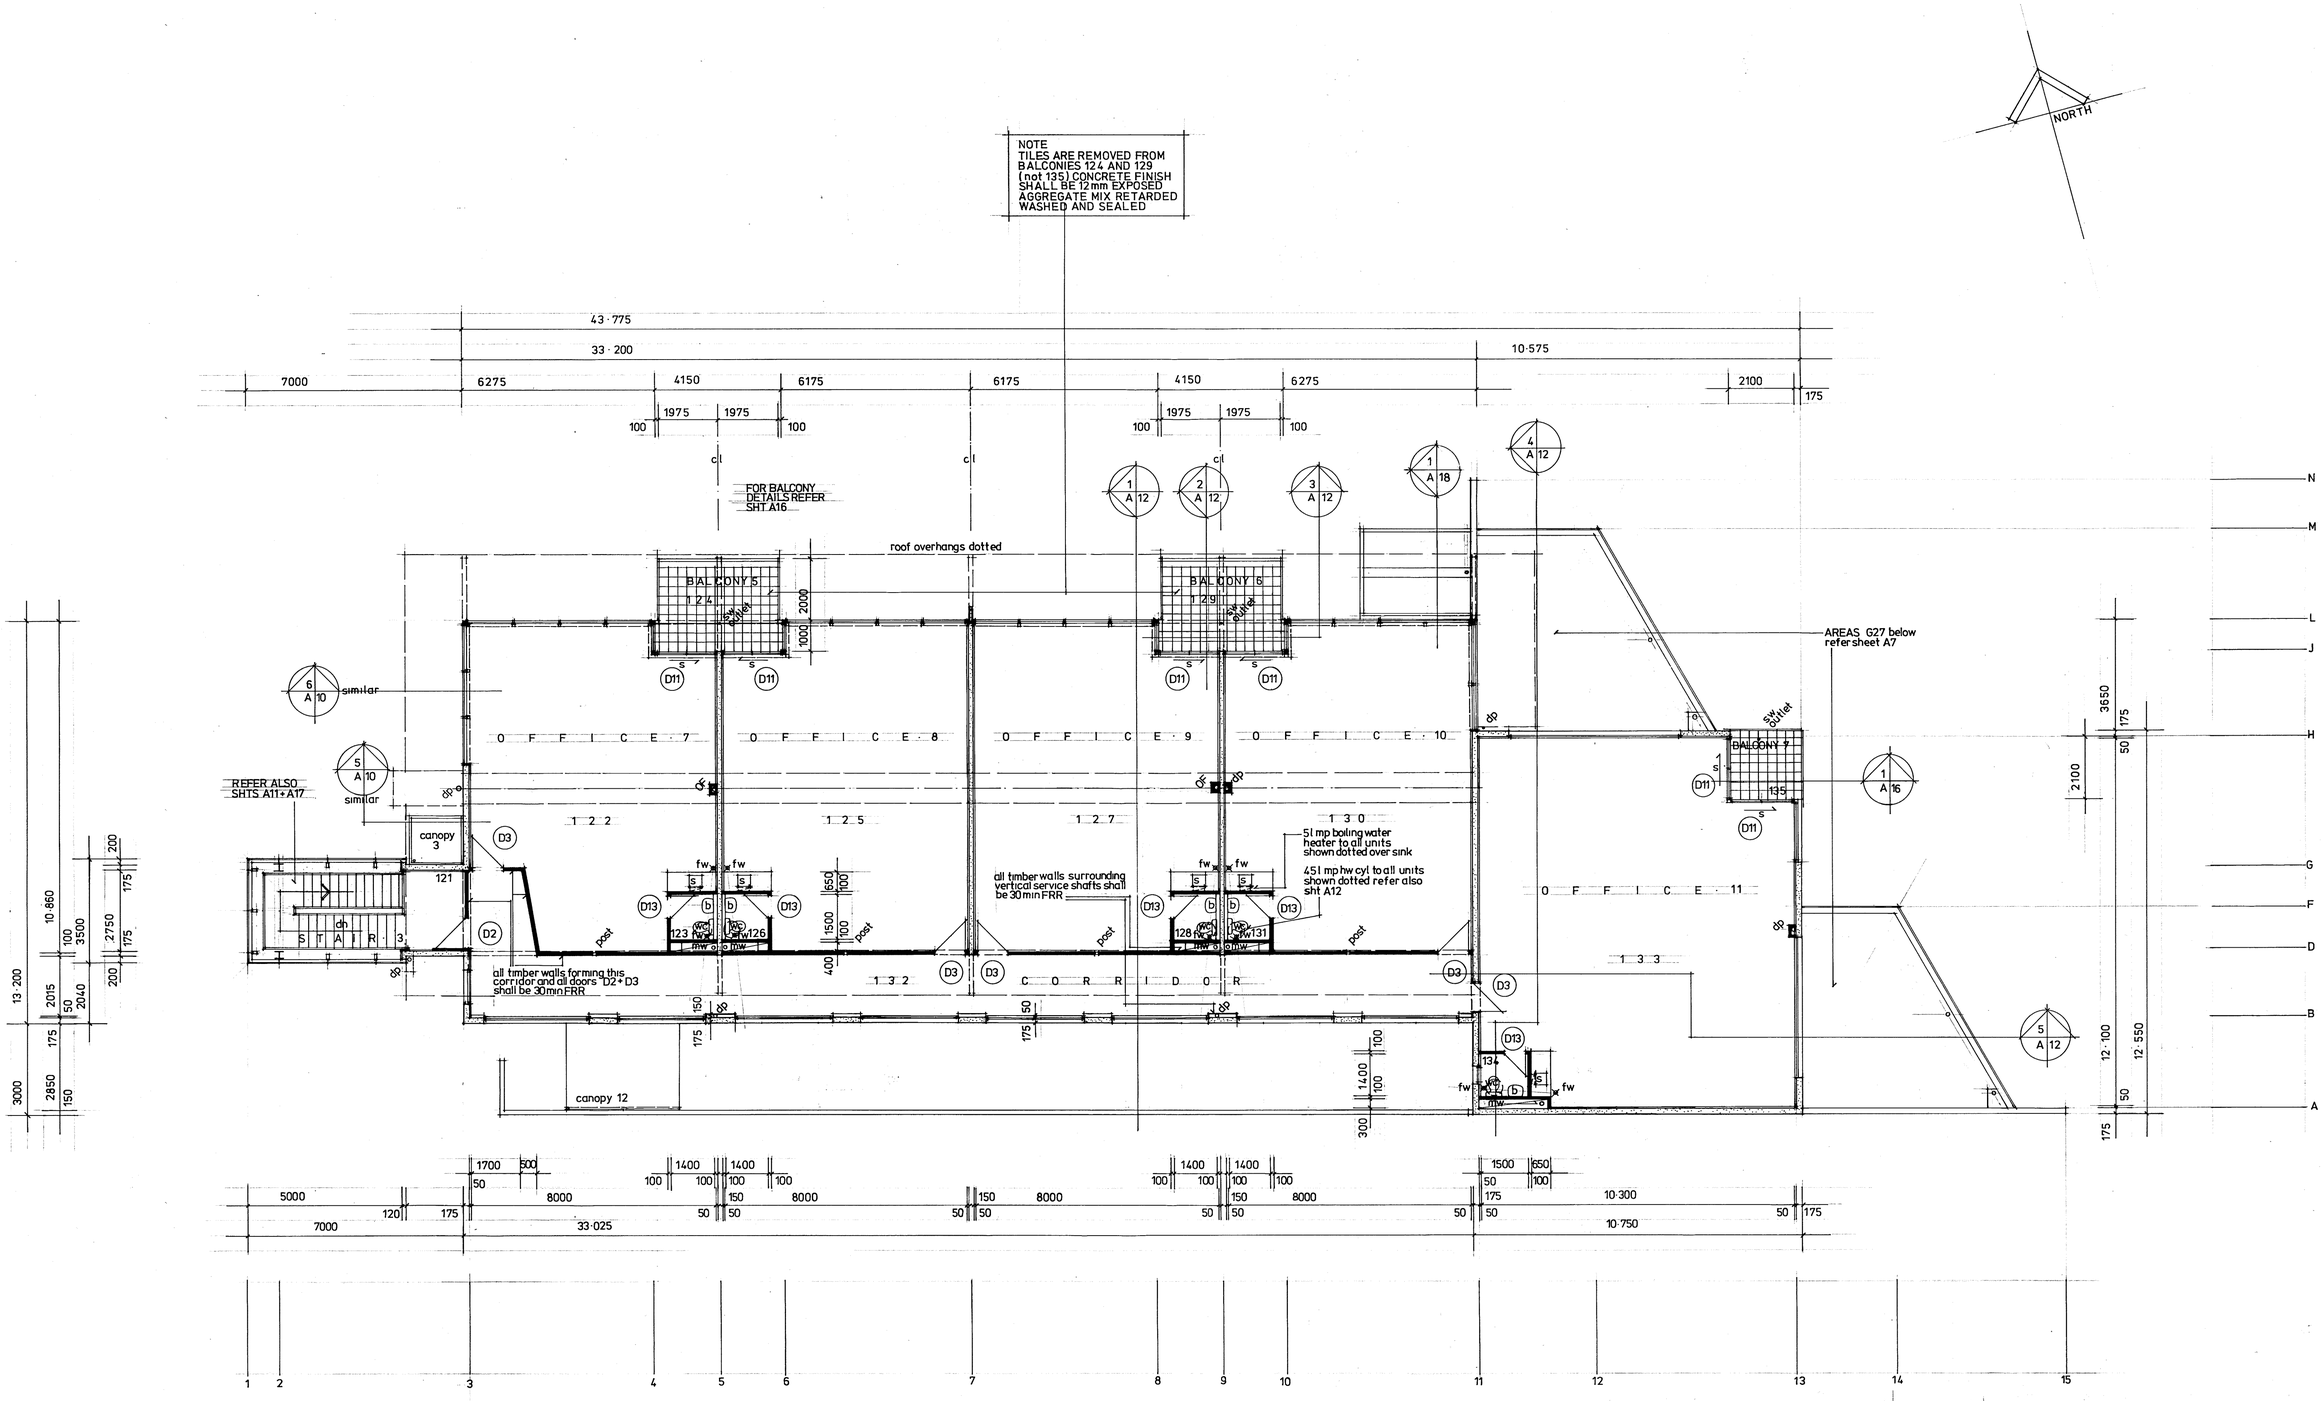

BUILDING B FIRST FLOOR PLAN

AMENDMENTS	
10 · 8 · 05	canopies 13 · 14 · 15 · 16 removed roof areas above G27 extended
20 · 11 · 05	tiles removed from balconies 5 and 6 / downpipe on grid line 11 area 130 moved to grid line 9 / canopy 4 removed - new lobby G30 roof added / main waste stack in duct area 134 re-positioned

ARCHITECTS
DAVID ALLEN ASSOCIATES

DEVELOPMENT HUMPHREYS DRIVE

FLOOR PLAN

SHEET A5

DRAWN	CHECKED	SCALES	SERIES OF
TRACED	DATE APRIL 05	1 · 100	REF 2/2179